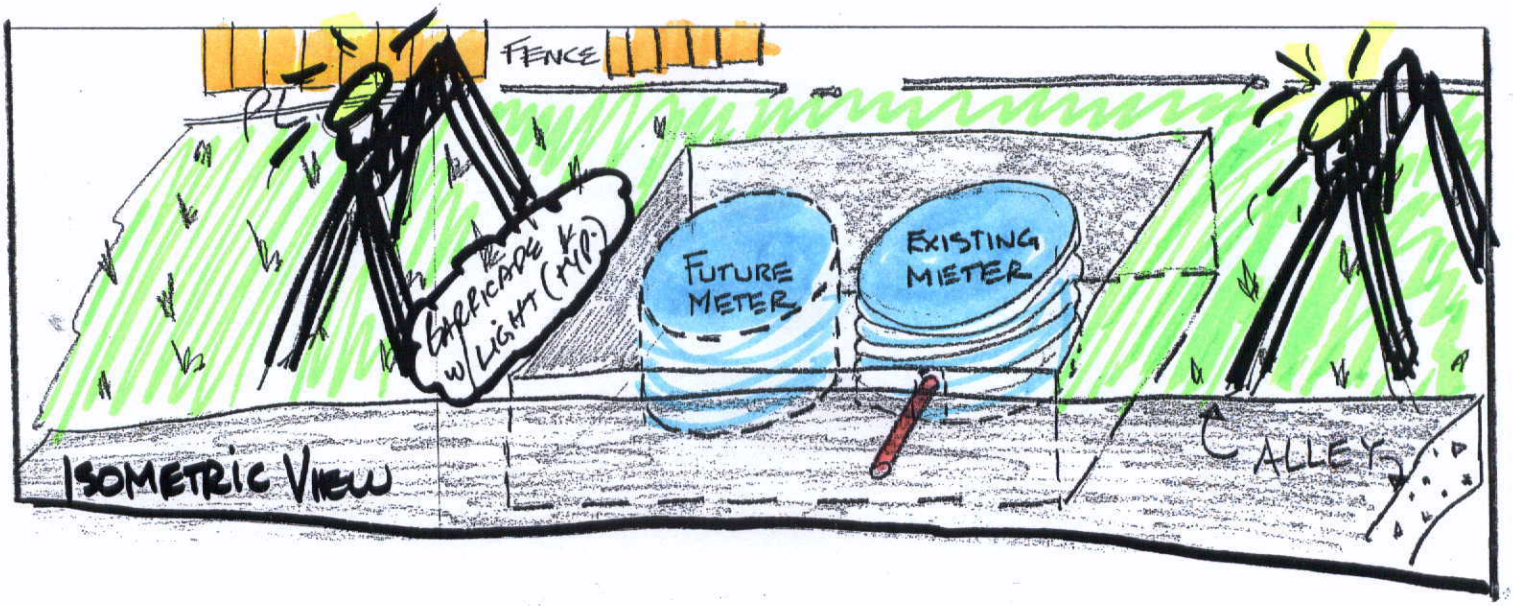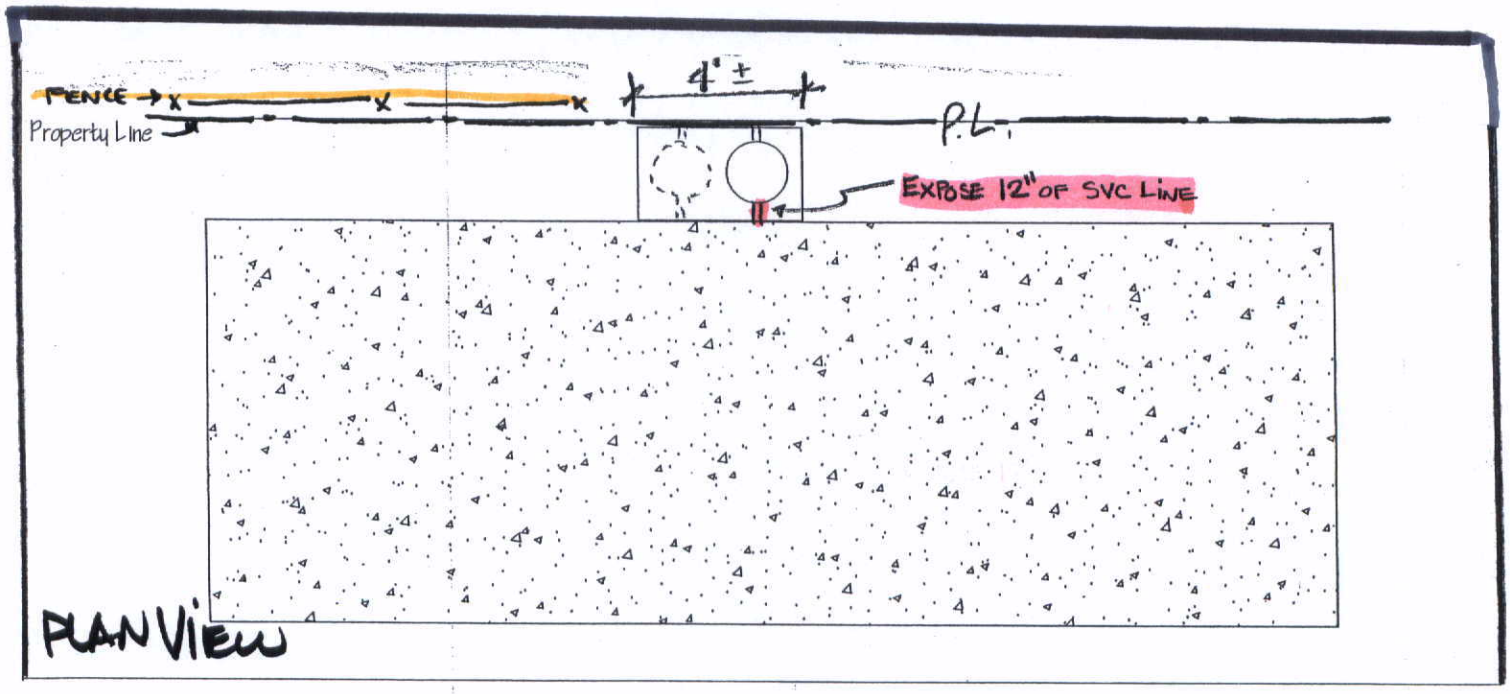Meter Split Excavation Detail